ANNUAL STREET RESURFACING PROJECT - 2018 & 2019
PROPOSED LIST OF STREET FOR RESURFACING

ATTACHMENT 2

LEGEND:

- OBAG DIGOUT REPAIR, MILL & OVERLAY
- GREEN INFRASTRUCTURE
- SB1, MEASURE "A", & OTHER FUNDS 2018
- SB1, MEASURE "A", & OTHER FUNDS 2019

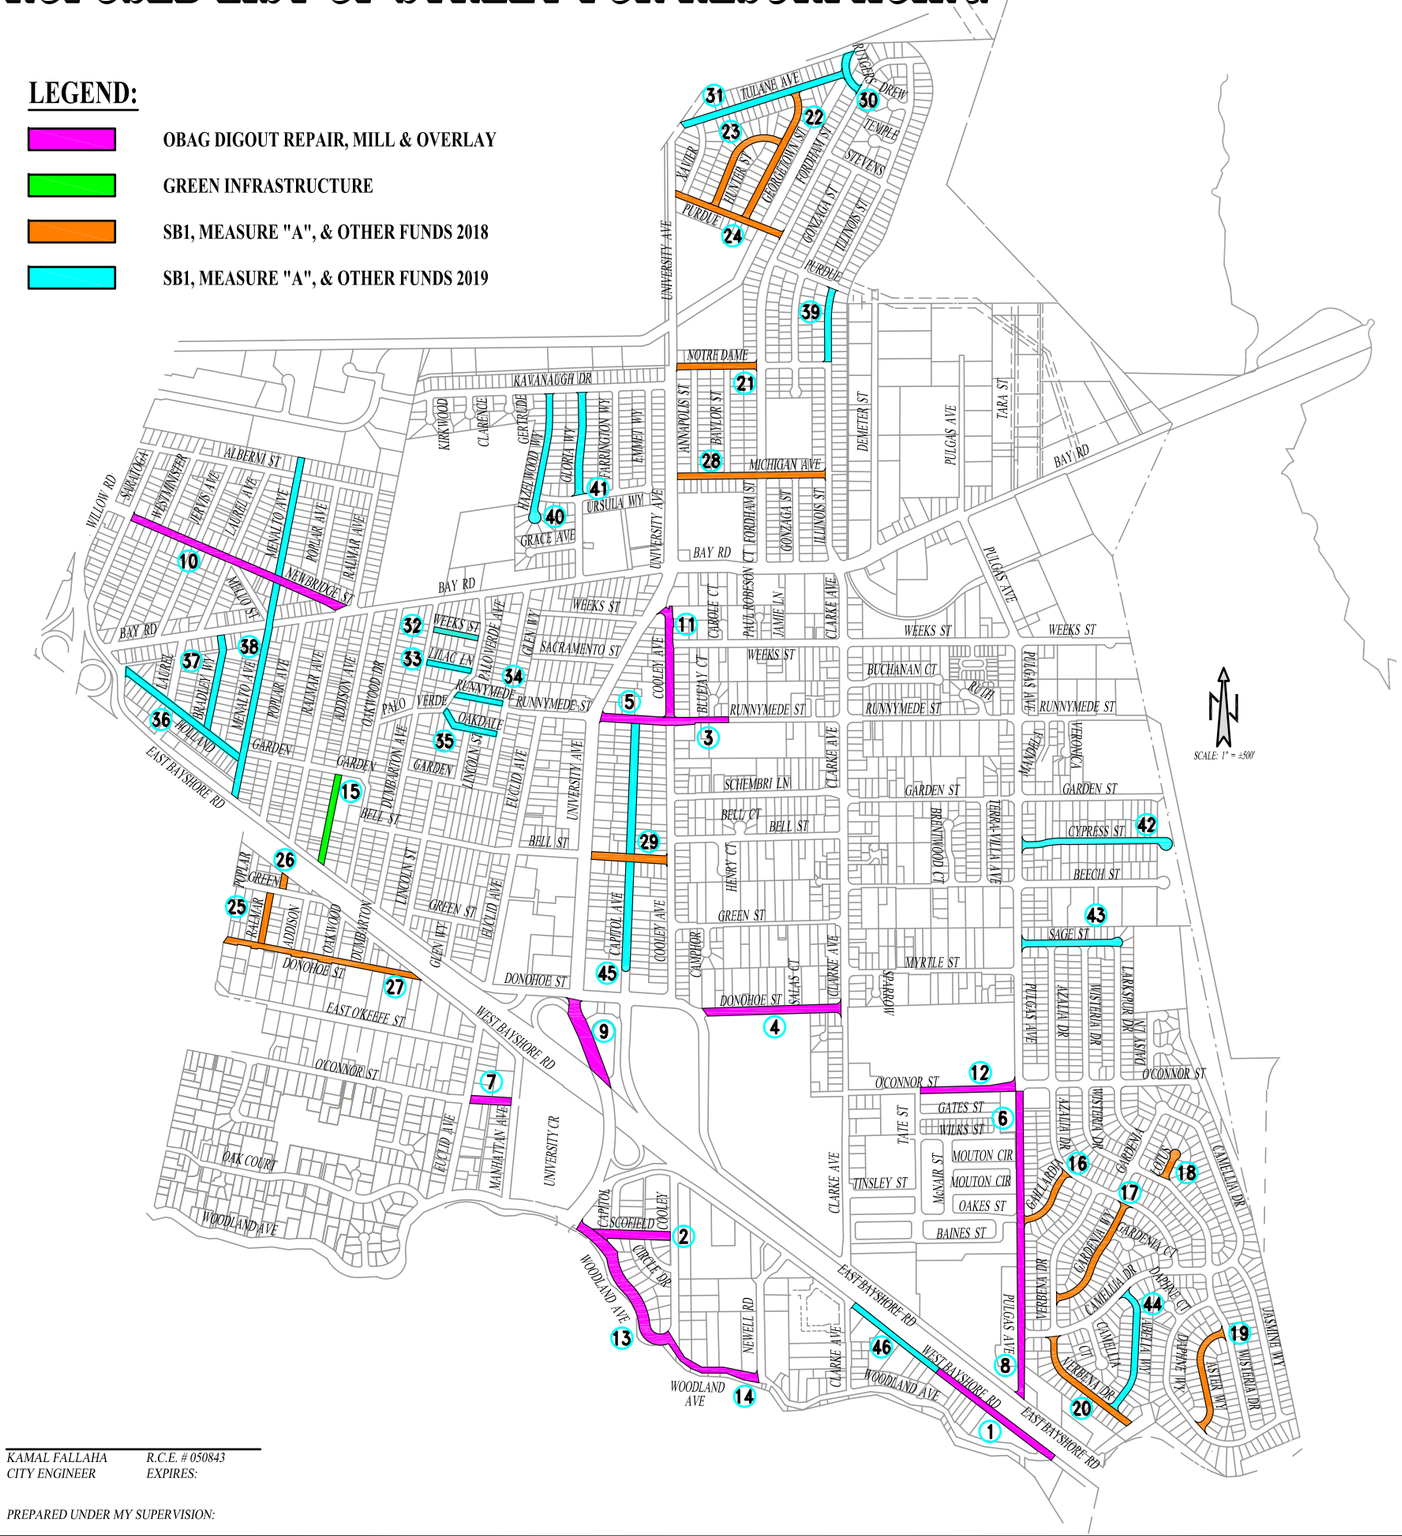

Location	Street Name	Beginning Location	Ending Location	Proposed Treatment
1	WEST BAYSHORE ROAD	1838 WEST BAYSHORE ROAD	WOODLAND AVE	2" OVERLAY W/ DIGOUT REPAIR
2	SCOFIELD STREET	WOODLAND AVE	COOLEY AVE	2" OVERLAY W/ DIGOUT REPAIR
3	RUNNYMEDE STREET	COOLEY AVENUE	433 FT E/O COOLY AVE	2" OVERLAY W/ DIGOUT REPAIR
4	DONOHOE STREET	CLARKE AVE	COOLEY AVE	SLURRY SEAL WITH DIGOUT REPAIR & CRACK SEAL
5	RUNNYMEDE STREET	UNIVERSITY AVE	COOLEY AVE	SLURRY SEAL WITH DIGOUT REPAIR & CRACK SEAL
6	PULGAS AVE	O'CONNOR STREET	GAILLARDIA WAY	2" OVERLAY W/ DIGOUT REPAIR
7	O'CONNOR STREET	EUCLID STREET	MANHATTAN AVE	2" OVERLAY W/ DIGOUT REPAIR
8	PULGAS AVE	GAILLARDIA WAY	EAST BAYSHORE ROAD	2" OVERLAY W/ DIGOUT REPAIR
9	UNIVERSITY AVE	DONOHOE STREET	FREEWAY 101	2" OVERLAY W/ DIGOUT REPAIR
10	NEWBRIDGE STREET	RALMAR AVE	SARATOGA AVE	2" OVERLAY W/ DIGOUT REPAIR
11	COOLEY AVE	UNIVERSITY AVE	RUNNYMEDE STREET	SLURRY SEAL WITH DIGOUT REPAIR & CRACK SEAL
12	O'CONNOR STREET	TATE STREET	PULGAS AVE	SLURRY SEAL WITH DIGOUT REPAIR & CRACK SEAL
13	WOODLAND AVE	UNIVERSITY AVE	COOLEY AVE	2" OVERLAY W/ DIGOUT REPAIR
14	WOODLAND AVE	COOLEY AVE	NEWELL ROAD	2" OVERLAY W/ DIGOUT REPAIR

GREEN INFRASTRUCTURE:

15	ADDISON AVE	GARDEN STREET	EAST BAYSHORE ROAD	ROADWAY RECONSTRUCTION

SB1, MEASURE "A", AND OTHER FUNDS 2018:

16	GAILLARDIA WAY	AZALIA DRIVE	PULGAS AVE	MILL & FILL
17	GARDENIA WAY	AZALIA DRIVE	VERBENA DRIVE	MILL & FILL
18	LOTUS WAY	CUL-DE-SAC	WISTERIA DRIVE	2" OVERLAY W/ DIGOUT REPAIR
19	ASTER WAY	WISTERIA DRIVE	DAPHNE WAY	2" OVERLAY W/ DIGOUT REPAIR
20	VERBENA DRIVE	CAMELLIA DRIVE	CUL-DE-SAC	MILL & FILL
21	NOTRE DAME AVE	UNIVERSITY AVE	FORDHAM STREET	2" OVERLAY W/ DIGOUT REPAIR
22	GEORGETOWN STREET	TULANE AVE	PURDUE AVE	MILL & FILL
23	HUNTER STREET	PURDUE AVE	GEORGETOWN STREET	MILL & FILL
24	PURDUE AVE	UNIVERSITY AVE	FORDHAM STREET	2" OVERLAY W/ DIGOUT REPAIR
25	RALMAR AVE	GREEN STREET	DONOHOE STREET	2" OVERLAY W/ DIGOUT REPAIR
26	RALMAR AVE	GREEN STREET	CUL-DE-SAC	MILL & FILL
27	DONOHOE STREET	MENALTO AVE	WEST BAYSHORE ROAD	MILL & FILL
28	MICHIGAN AVE	UNIVERSITY AVE	ILLINOIS STREET	2" OVERLAY W/ DIGOUT REPAIR
29	BELL STREET	UNIVERSITY AVE	COOLEY AVE	MILL & FILL

SB1, MEASURE "A", AND OTHER FUNDS 2019:

30	RUTGERS STREET	CUL-DE-SAC	FORDHAM STREET	MILL & FILL
31	TULANE AVE	XAVIER STREET	RUTGERS STREET	MILL & FILL
32	WEEKS STREET	DUMBARTON AVE	PALO VERDE AVE	MILL & FILL
33	LILAC LANE	DUMBARTON AVE	PALO VERDE AVE	MILL & FILL
34	RUNNYMEDE STREET	PALO VERDE AVE	GLEN WAY	MILL & FILL
35	OAKDALE AVE	PALO VERDE AVE	GLEN WAY	MILL & FILL
36	HOLLAND STREET	EAST BAYSHORE ROAD	MENALTO AVE	2" OVERLAY W/ DIGOUT REPAIR
37	BRADLEY WAY	BAY ROAD	HOLLAND STREET	2" OVERLAY W/ DIGOUT REPAIR
38	MENALTO AVE	CUL-DE-SAC	EAST BAYSHORE ROAD	2" OVERLAY W/ DIGOUT REPAIR
39	ILLINOIS STREET	PURDUE AVE	NOTRE DAME AVE	2" OVERLAY W/ DIGOUT REPAIR
40	HAZELWOOD WAY	KAVANAUGH DRIVE	CUL-DE-SAC	2" OVERLAY W/ DIGOUT REPAIR
41	GLORIA WAY	KAVANAUGH DRIVE	URSULA WAY	2" OVERLAY W/ DIGOUT REPAIR
42	CYPRESS STREET	PULGAS AVE	CUL-DE-SAC	2" OVERLAY W/ DIGOUT REPAIR
43	SAGE STREET	PULGAS AVE	LARKSPUR DRIVE	2" OVERLAY W/ DIGOUT REPAIR
44	ABELIA WAY	CAMELLIA DRIVE	VERBENA DRIVE	2" OVERLAY W/ DIGOUT REPAIR
45	CAPITOL AVE	RUNNYMEDE STREET	CUL-DE-SAC	2" OVERLAY W/ DIGOUT REPAIR
46	WEST BAYSHORE ROAD	NEWELL ROAD	1838 WEST BAYSHORE	SLURRY SEAL WITH DIGOUT REPAIR & CRACK SEAL

KAMAL FALLAHA R.C.E. # 050843
CITY ENGINEER EXPIRES:

PREPARED UNDER MY SUPERVISION:

NO.	REVISIONS	DATE

DESIGNED BY: BV
DRAWN BY: BV

PREPARED FOR:
CITY OF EAST PALO ALTO
ENGINEERING DEPARTMENT
SAN MATEO COUNTY, CALIFORNIA

TITLE:
LAYOUT PLAN
2011 CITY-WIDE ANNUAL STREET RESURFACING PROGRAM
CITY OF EAST PALO ALTO, CALIFORNIA

SHEET 1 OF 1

DATE: 05/03/2011
JOB NO. :